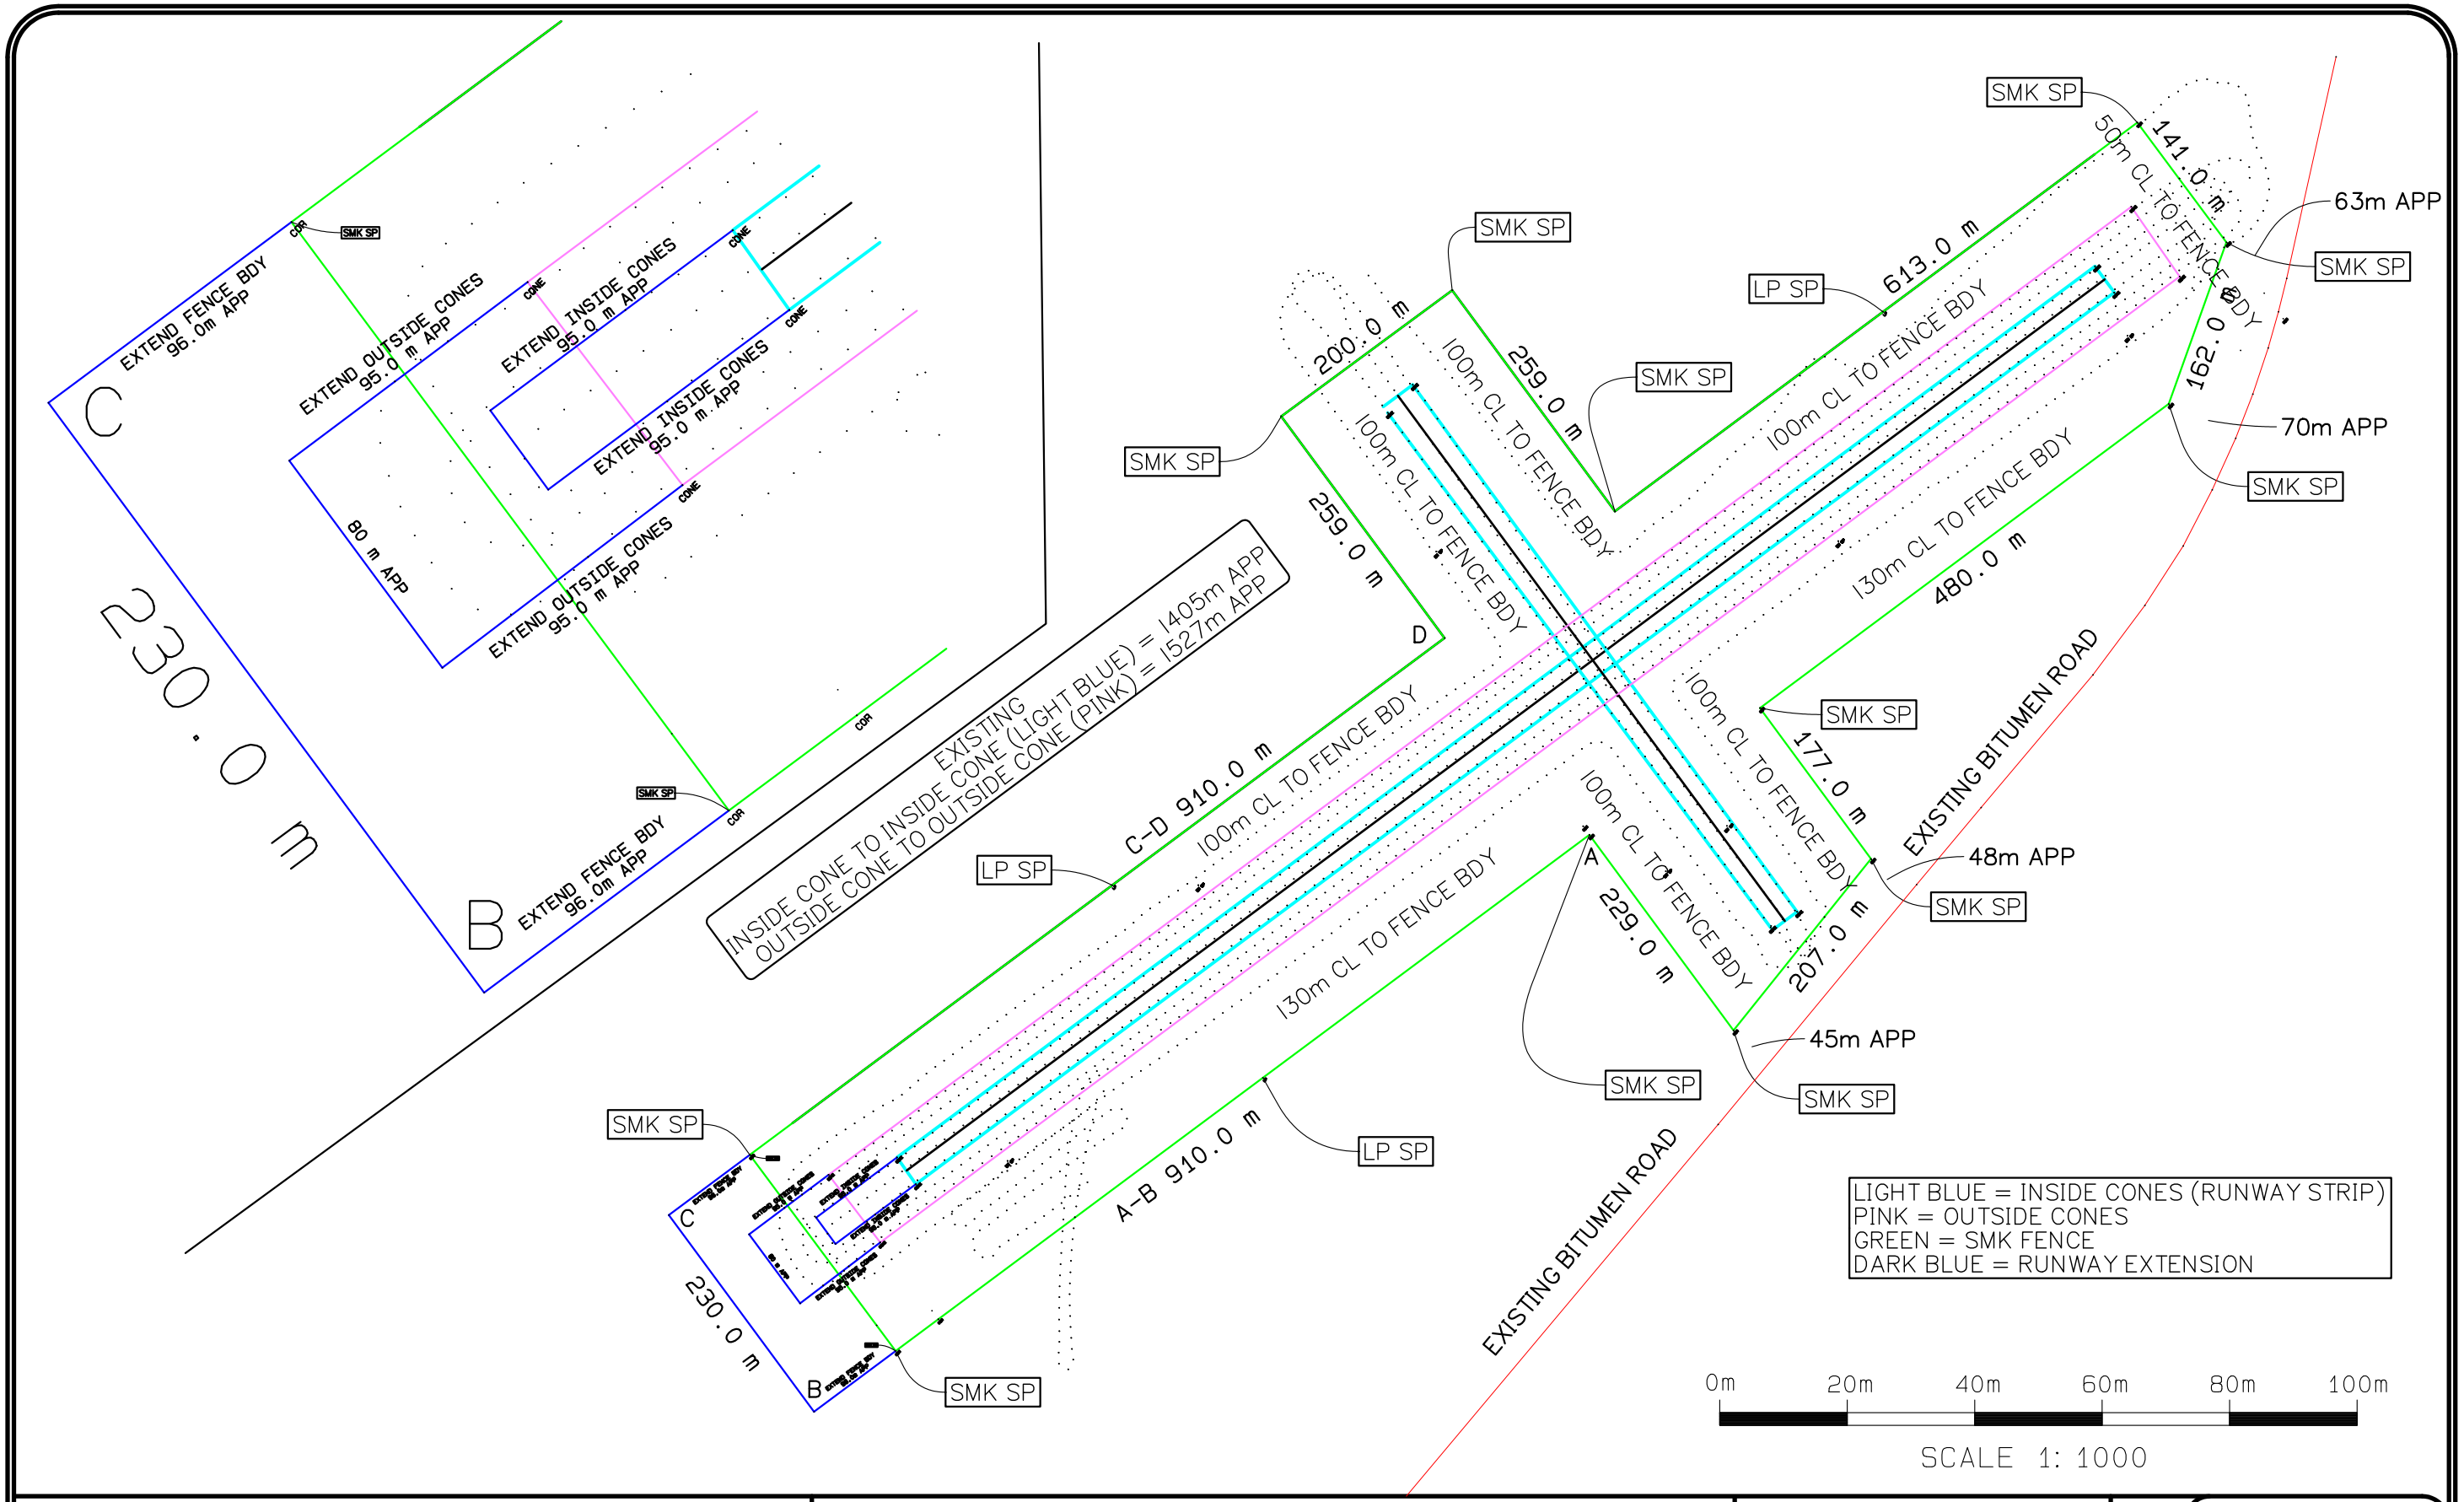

BULLOO S.C.	PLAN OF EXISTING AIRSTRIP LAYOUT AND PROPOSED EXTENTION	25108	A3
SMK QLD		SCALE Horiz 1:1000	25108-1
Goondiwindi · Brisbane · Gold Coast · Toowoomba · Gatton Phone: (07) 4671 2445 Email: admin@smkqld.com.au	Horizontal Datum: MGA Z54 AUSPOSED Vertical Datum: AUSPOS	Surveyor JFJ 26/11/2025 10:59AM	C:\Users\SMK\Dropbox\JOBS\2025\25108 BULLOO SHIRE COUNCIL - NOCCUNDRA AIRSTRIP DETAIL\25108-1.pro